S. LOS ANGELES ST.

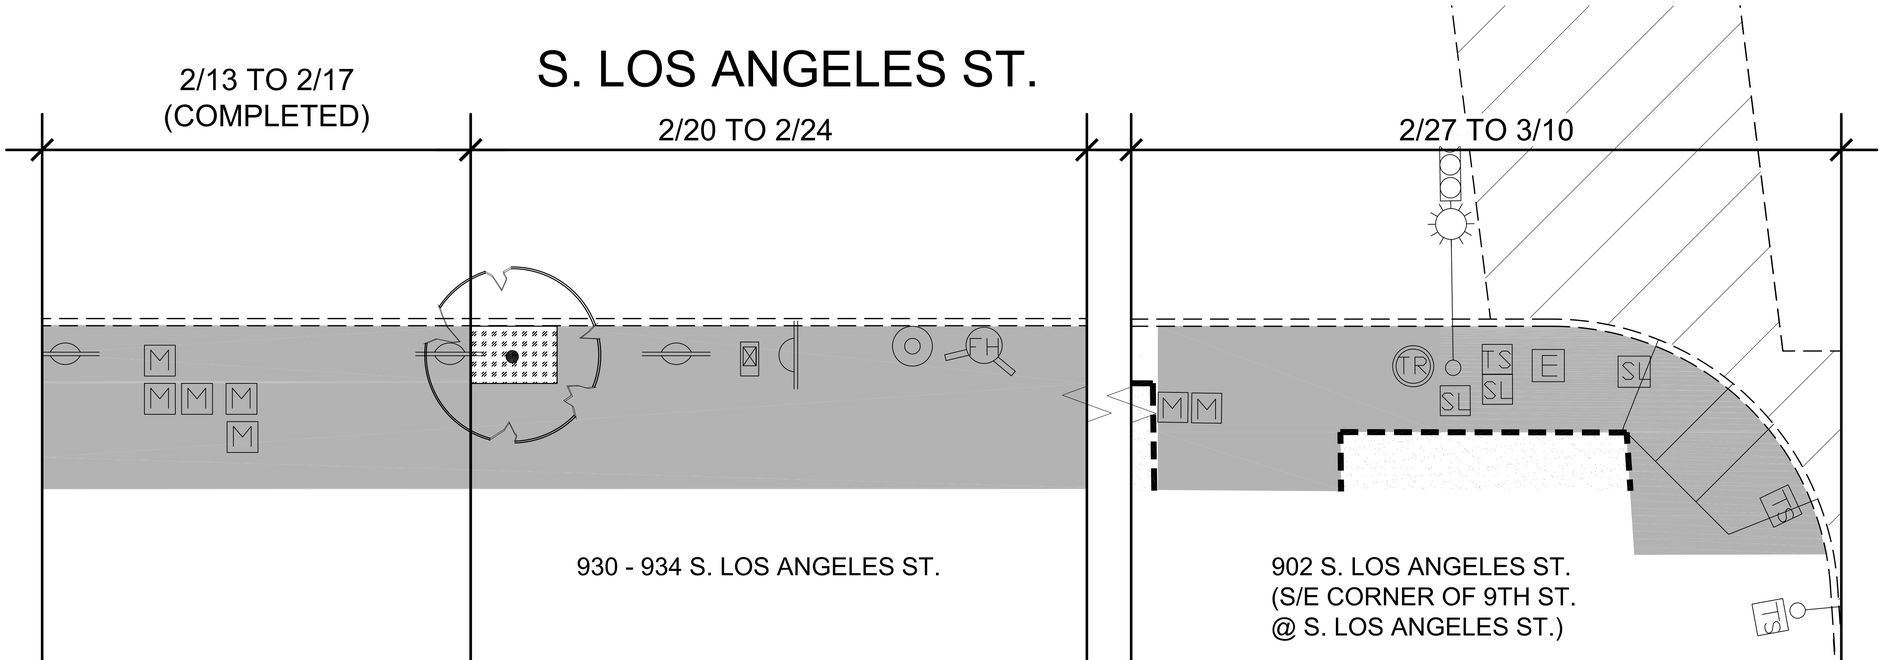

930 - 934 S. LOS ANGELES ST.

CONSTRUCTION: 934 - 936
S. LOS ANGELES ST.

SCOPE OF WORK COMPLETED:
1) UPGRADED SIDEWALK
2) REPLACED 4 FEET OF BROKEN CURB
3) REMOVED TWO BIKE RACKS

NOTE: NO CONSTRUCTION WORK ON 2/17 DUE TO RAIN WEATHER CONDITION.

SCOPE OF WORK:
1) UPGRADE SIDEWALK TO ADA STANDARD

UTILITIES WORK:
1) REMOVE ONE PARKING KIOSK
2) REMOVE ONE BIKE RACKS
3) INSTALL ONE NEW TREE FRAME

902 S. LOS ANGELES ST.
(S/E CORNER OF 9TH ST.
@ S. LOS ANGELES ST.)

CONSTRUCTION: 902 S. LOS ANGELES ST.

SCOPE OF WORK:
1) UPGRADE SIDEWALK TO ADA STANDARD
2) UPGRADE ONE CURB RAMP TO ADA STANDARD
3) REMOVE AND CONSTRUCT NEW CURB AND GUTTER
4) INVESTIGATE BASEMENT LOCATION

UTILITIES WORK:
1) ADJUST TWO GAS VALVES TO GRADE
2) ADJUST THREE STREET LIGHT PULL BOXES TO GRADE
3) ADJUST TWO TRAFFIC SIGNAL PULL BOXES TO GRADE

2-WEEK CONSTRUCTION SCHEDULE

N.T.S.

SCALE : NOT TO SCALE

STREET SERVICES, 5.4.06

BUREAU OF STREET SERVICES
CITY OF LOS ANGELES
BUREAU OF STREET SERVICES
DEPARTMENT OF STREET SERVICES

NO	REVISION DESCRIPTION	DATE	BY
	WORK ACCEPTED	SERIAL NO.	

INDEX NO.

DEPARTMENT OF PUBLIC WORKS

NAZARIO SAUCEDA	DIRECTOR	
ENGINEERING DIVISION	INITIAL	DATE
DESIGNED BY: LAWRENCE LIN		
CHECKED BY: NAME		
APPROVED BY: NAME		
APPROVED BY PROJECT MGR: NAME		

PRINCIPAL CIVIL ENGINEER
DATE: _____
HUGH S. LEE, S.E., C.C.S.

CITY OF LOS ANGELES

VERTICAL CONTROL: (NCONTROL)
HORIZONTAL CONTROL: (HCONTROL)

SHEET TITLE: FASHION DISTRICT PHASE II
CONSTRUCTION SCHEDULE - 2/20 TO 3/10

PROJECT: FASHION DISTRICT PHASE II
STREETSCAPE PROJECT

ADDRESS: S.LOS ANGELES ST BETWEEN OLYMPIC BLVD AND 7TH ST.

WORK ORDER NO.
M0014217

DRAWING NO.
C-5

SHEET 5 OF SHEETS