4/3 TO 4/7
COMPLETED

CALIFORNIA MARKET CENTER

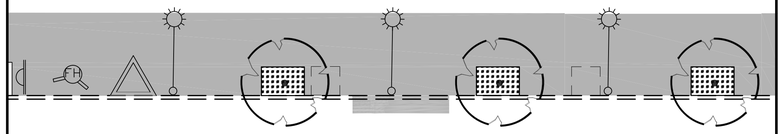

S. LOS ANGELES ST.

SCOPE OF WORK COMPLETED:
1) UPGRADED 2ND HALF OF SIDEWALK TO ADA STANDARD

UTILITIES WORK COMPLETED:
1) INSTALLED THREE NEW TREE FRAMES

4/15

4/10 TO 4/14

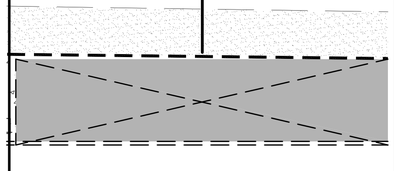

CONSTRUCTION:
DRIVEWAY AT
CALIFORNIA MARKET
CENTER

SCOPE OF WORK:
1) UPGRADE ONE DRIVEWAY TO ADA STANDARD

4/17 TO 4/21

S. LOS ANGELES ST.

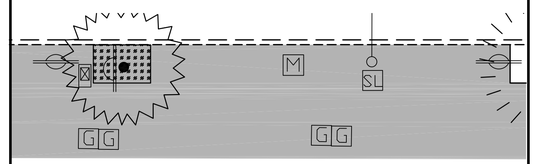

CONSTRUCTION:
836 - 840 S. LOS ANGELES ST.

SCOPE OF WORK:
1) UPGRADE SIDEWALK TO ADA STANDARD

UTILITIES WORK:
1) INSTALL ONE TREE FRAME
2) REMOVE ONE DOT PARKING KIOSK
3) REMOVE ONE DOT SIGN
4) REMOVE TWO BIKE RACKS
5) ADJUST TWO GAS METER BOXES
6) ADJUST ONE WATER METER BOX
7) ADJUST ONE STREET LIGHT PULL BOX

2-WEEK CONSTRUCTION SCHEDULE

N.T.S.

SCALE : NOT TO SCALE

STREET SERVICES: 5.4.06

BUREAU OF STREET SERVICES
CITY OF LOS ANGELES
BUREAU OF STREET SERVICES
DEPARTMENT OF PUBLIC WORKS

NO	REVISION DESCRIPTION	DATE	BY
	WORK ACCEPTED	SERIAL NO.	

INDEX NO.

DEPARTMENT OF PUBLIC WORKS
NAZARIO SAUCEDA
DIRECTOR

ENGINEERING DIVISION	INITIAL	DATE
DESIGNED BY: LAWRENCE LIN		
CHECKED BY: NAME		
APPROVED BY: NAME		
APPROVED BY PROJECT MGR.: NAME		

PRINCIPAL CIVIL ENGINEER
DATE: _____
HUGH S. LEE, S.E., C.C.S.

CITY OF LOS ANGELES
VERTICAL CONTROL : (VCONTROL)
HORIZONTAL CONTROL : (HCONTROL)

SHEET TITLE : FASHION DISTRICT PHASE II CONSTRUCTION SCHEDULE - 4/10 TO 4/21
PROJECT : FASHION DISTRICT PHASE II STREETSCAPE PROJECT
ADDRESS: S.LOS ANGELES ST BETWEEN OLYMPIC BLVD AND 7TH ST.

WORK ORDER NO.
M0014217
DRAWING NO.
C-11
SHEET 11 OF SHEETS