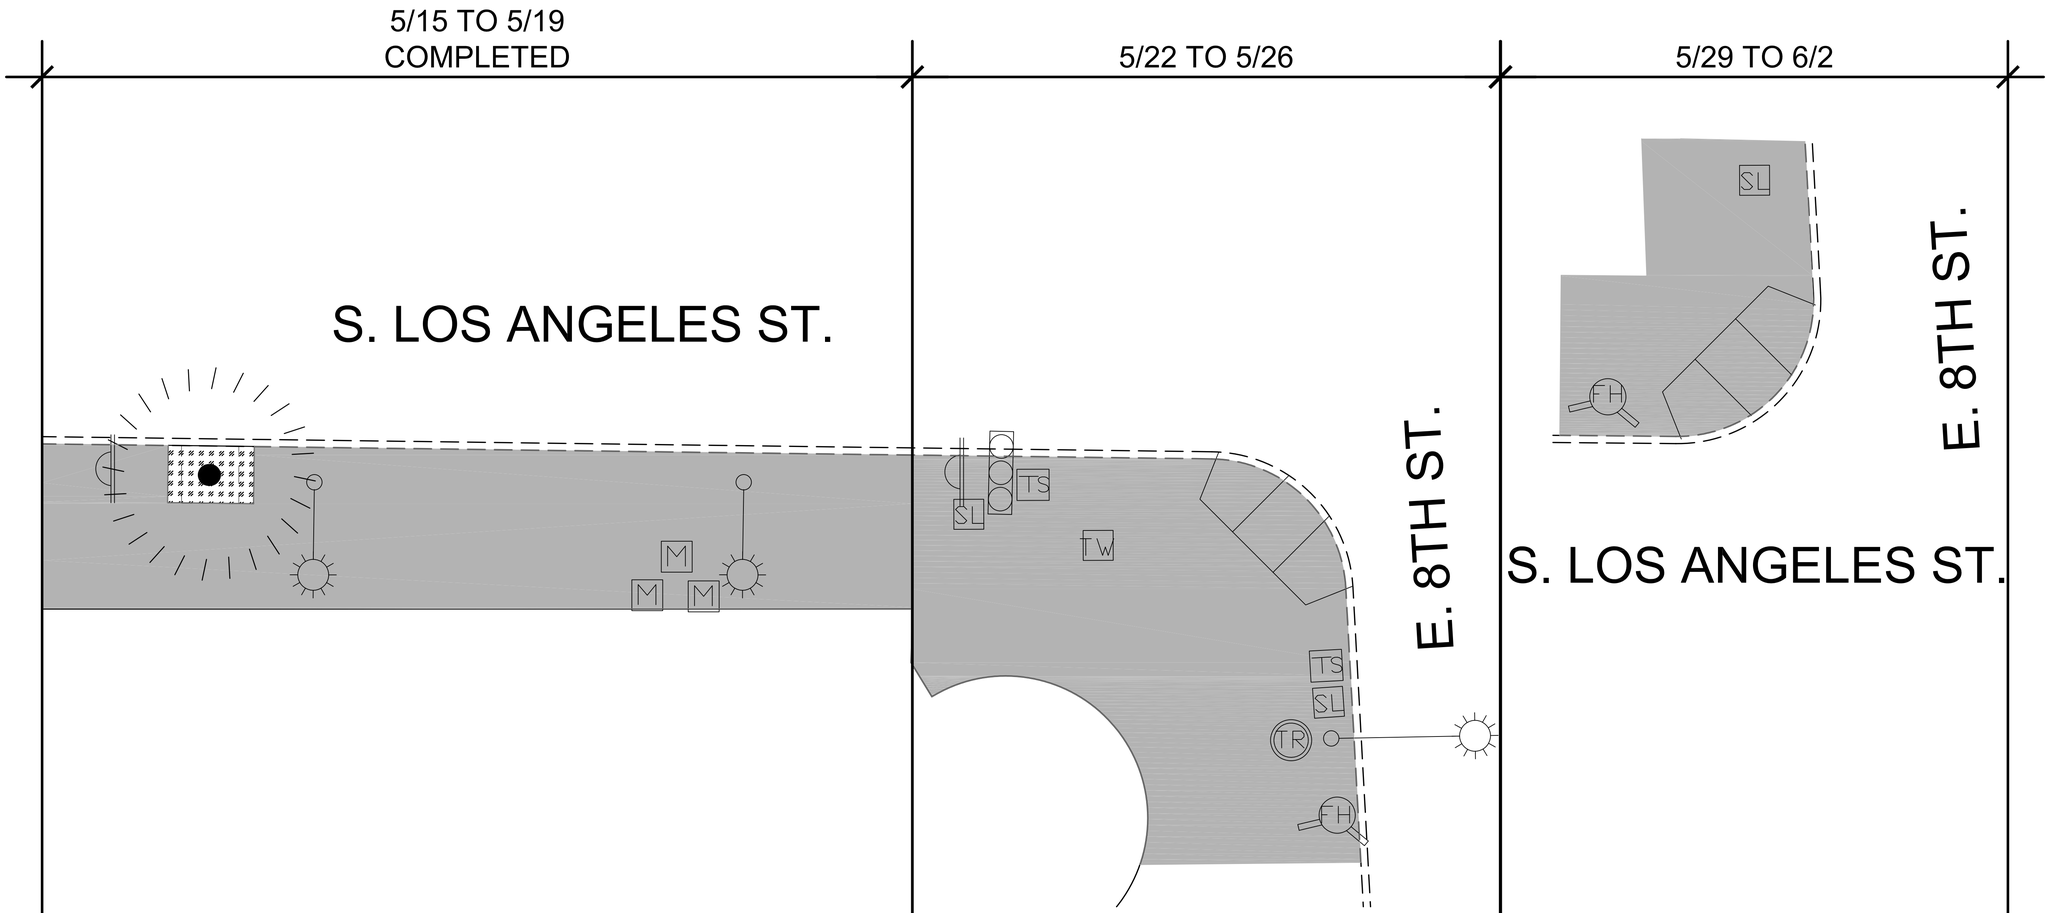

CONSTRUCTION TO BE COMPLETED BY 5/19 :
802 - 810 S. LOS ANGELES ST.

SCOPE OF WORK COMPLETED:
1) UPGRADED SIDEWALK TO ADA STANDARD
2) INSTALLED NEW CURB AND GUTTER

UTILITIES WORK:
1) EXPANDED ONE TREE WELL
2) ADJUSTED ONE WATER VAULT TO GRADE
3) ADJUSTED ONE WATER METER BOX TO GRADE

CONSTRUCTION:
800 S. LOS ANGELES ST.

SCOPE OF WORK:
1) UPGRADE SIDEWALK TO ADA STANDARD
2) UPGRADE ONE CURB RAMP TO ADA STANDARD

UTILITIES WORK:
1) ADJUST TWO STREET LIGHT PULL BOXES TO GRADE
2) ADJUST TWO TRAFFIC SIGNAL PULL BOXES TO GRADE

CONSTRUCTION:
801 S. LOS ANGELES ST.

SCOPE OF WORK:
1) UPGRADE SIDEWALK TO ADA STANDARD
2) UPGRADE ONE CURB RAMP TO ADA STANDARD

UTILITIES WORK:
1) RELOCATE ONE BSL PULL BOX

SCALE : NOT TO SCALE

2-WEEK CONSTRUCTION SCHEDULE

N.T.S.

STREET SERVICES, 5.4.06

BUREAU OF STREET SERVICES
CITY OF LOS ANGELES
BUREAU OF STREET SERVICES
DEPARTMENT OF PUBLIC WORKS

NO.	REVISION DESCRIPTION	DATE	BY

WORK ACCEPTED
SERIAL NO.
INDEX NO.

NAZARIO SAUCEDA
DIRECTOR
ENGINEERING DIVISION
INITIAL DATE
DESIGNED BY: LAWRENCE LIN
CHECKED BY: NAME
APPROVED BY: NAME
APPROVED BY: NAME
PROJECT MGR: NAME

PRINCIPAL CIVIL ENGINEER
DATE: _____
HUGH S. LEE, S.E., C.C.S.

CITY OF LOS ANGELES
VERTICAL CONTROL : [VCONTROL]
HORIZONTAL CONTROL : [HCONTROL]
SHEET TITLE : FASHION DISTRICT PHASE II CONSTRUCTION SCHEDULE - 5/22 TO 6/2
PROJECT : FASHION DISTRICT PHASE II STREETSCAPE PROJECT
ADDRESS: S.LOS ANGELES ST BETWEEN OLYMPIC BLVD AND 7TH ST.

WORK ORDER NO.
M0014217
DRAWING NO.
C-17
SHEET 17 OF SHEETS