5/29 TO 6/2 COMPLETED

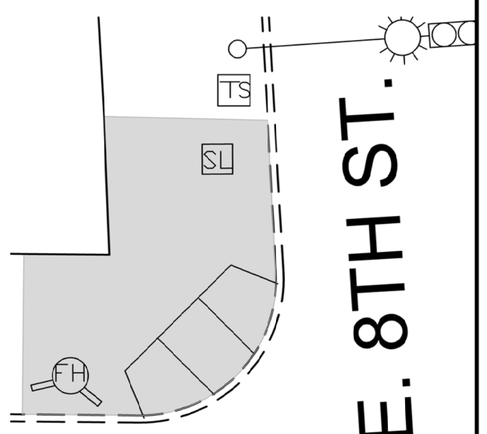

S. LOS ANGELES ST.

CONSTRUCTION TO BE COMPLETED ON 6/2:
801 S. LOS ANGELES ST.

SCOPE OF WORK:
1) UPGRADED ONE CURB RAMP TO ADA STANDARD
2) UPGRADED SIDEWALK TO ADA STANDARD

6/5 TO 6/9

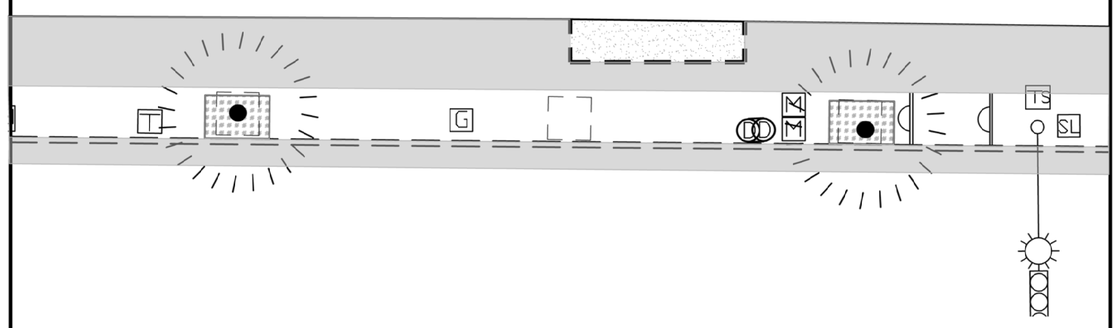

S. LOS ANGELES ST.

CONSTRUCTION:
801 - 811 S. LOS ANGELES ST.

SCOPE OF WORK:
1) REPLACE 100 FEET SECTION OF CURB AND GUTTER
2) REPLACE 100 FEET SECTION OF SIDEWALK

6/12 TO 6/16

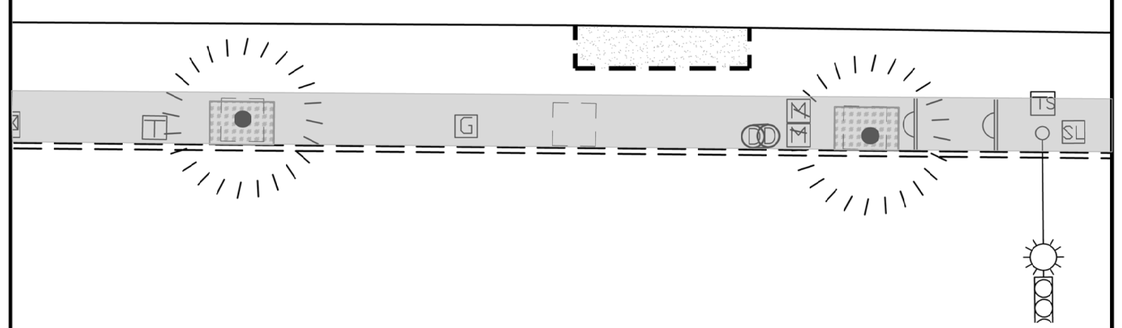

S. LOS ANGELES ST.

CONSTRUCTION:
801 - 811 S. LOS ANGELES ST.

SCOPE OF WORK:
1) REPLACE 100 FEET SECTION OF SIDEWALK

UTILITIES WORK:
1) ADJUST TWO TRAFFIC SIGNAL PULL BOXES TO GRADE
2) ADJUST ONE BSL PULL BOX TO GRADE
3) ADJUST ONE WATER METER BOX TO GRADE
4) ADJUST TWO VENTILATION HOLES TO GRADE
5) EXPAND TWO EXISTING TREE WELLS

2-WEEK CONSTRUCTION SCHEDULE

N.T.S.

SCALE : NOT TO SCALE

STREET SERVICES: 5.4.06

BUREAU OF STREET SERVICES
CITY OF LOS ANGELES

NO	REVISION DESCRIPTION	DATE	BY
	WORK ACCEPTED		SERIAL NO.

INDEX NO.

DEPARTMENT OF PUBLIC WORKS

NAZARIO SAUCEDA — DIRECTOR

ENGINEERING DIVISION	INITIAL	DATE
DESIGNED BY: LAWRENCE LIN		
CHECKED BY: NAME		
APPROVED BY: NAME		
APPROVED BY PROJECT MGR.: NAME		

PRINCIPAL CIVIL ENGINEER
DATE: _____
HUGH S. LEE, S.E., C.C.S.

CITY OF LOS ANGELES

VERTICAL CONTROL: (VCONTROL)
HORIZONTAL CONTROL: (HCONTROL)

SHEET TITLE: FASHION DISTRICT PHASE II CONSTRUCTION SCHEDULE - 6/5 TO 6/16

PROJECT: FASHION DISTRICT PHASE II STREETSCAPE PROJECT

ADDRESS: S.LOS ANGELES ST BETWEEN OLYMPIC BLVD AND 7TH ST.

WORK ORDER NO.
M0014217

DRAWING NO.
C-19

SHEET 19 OF SHEETS